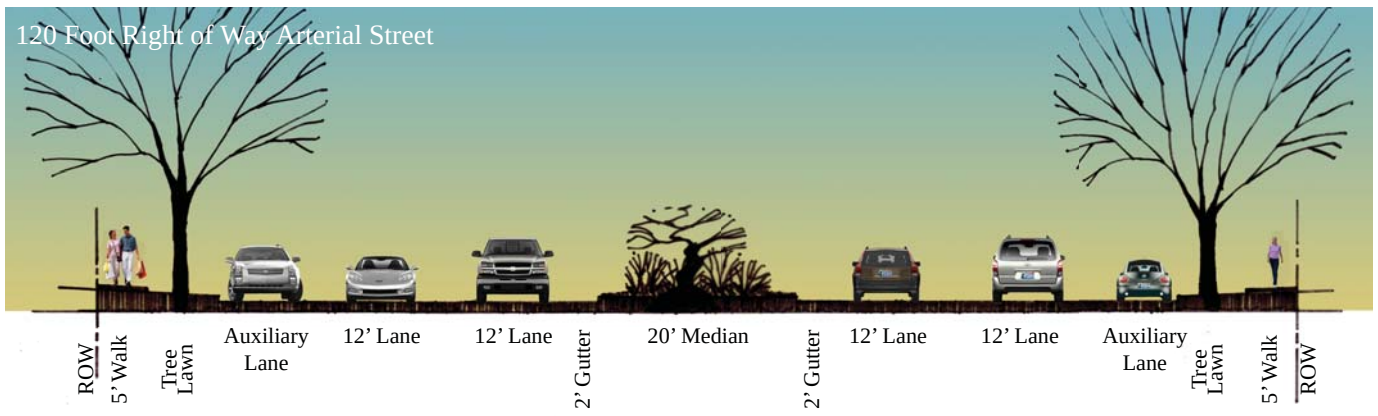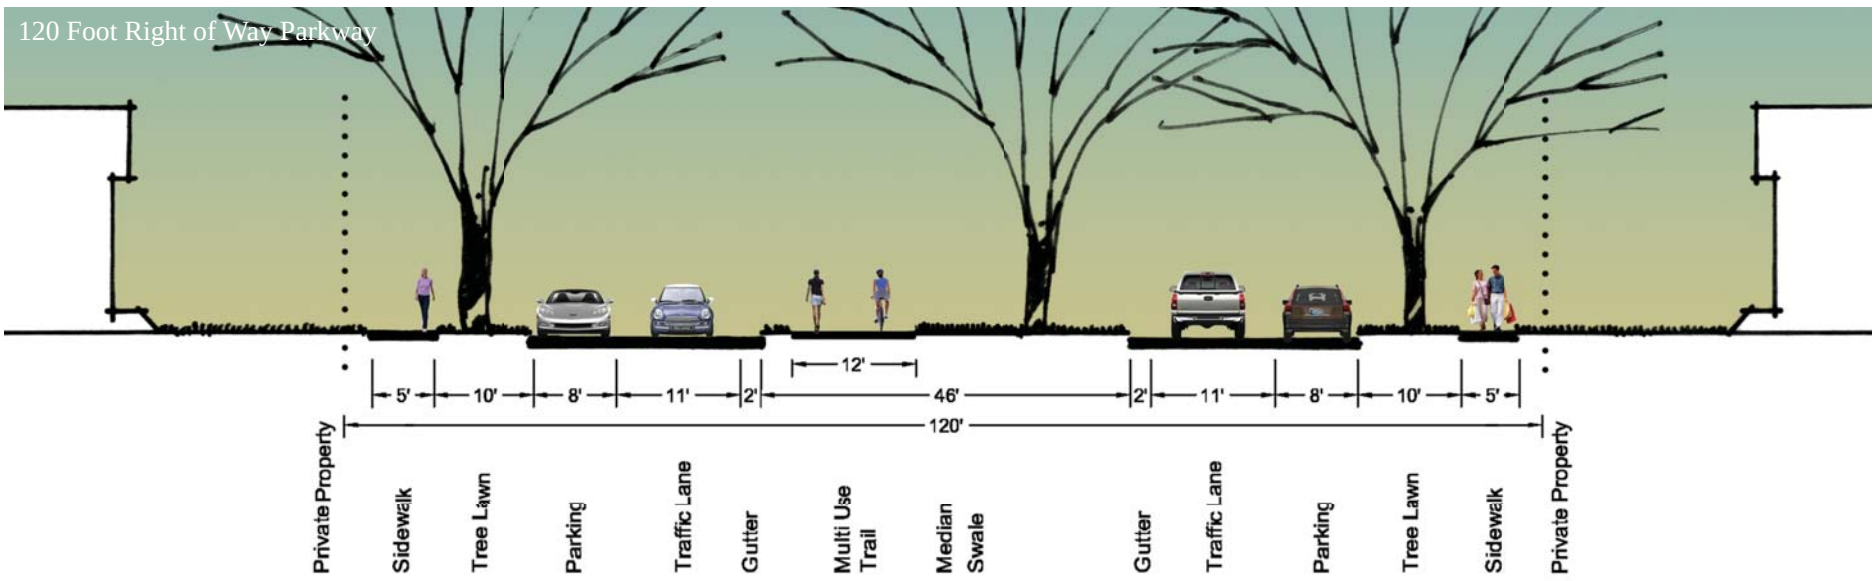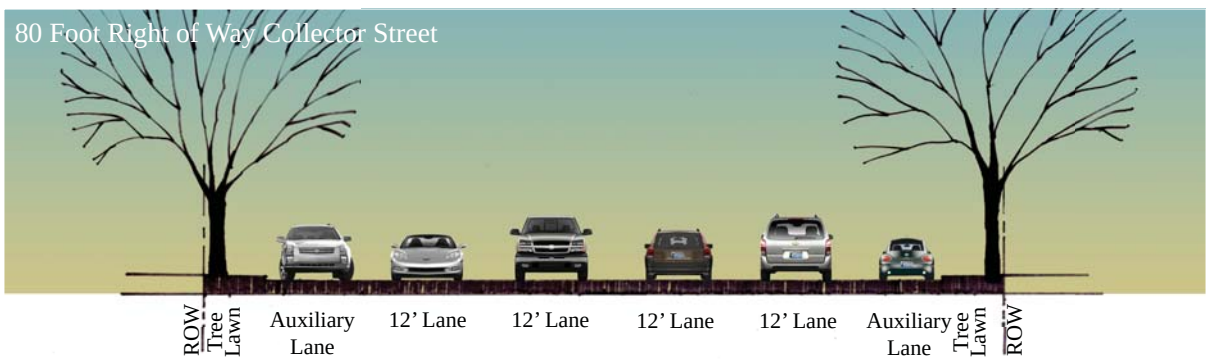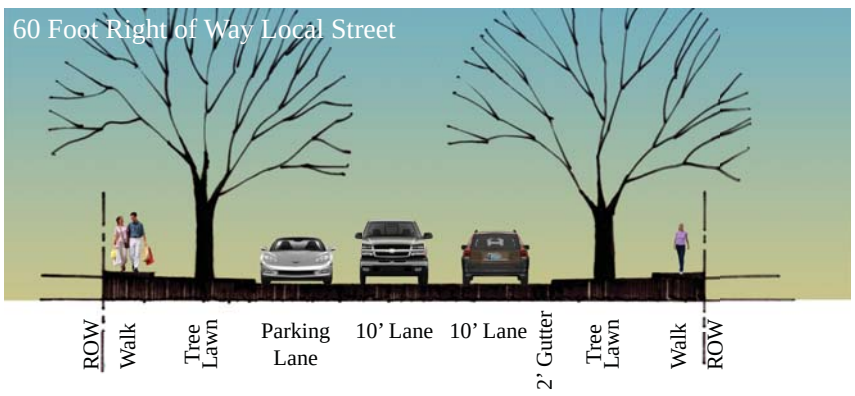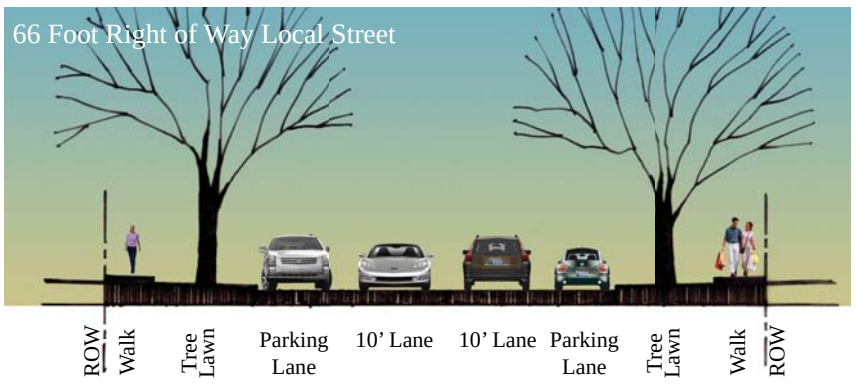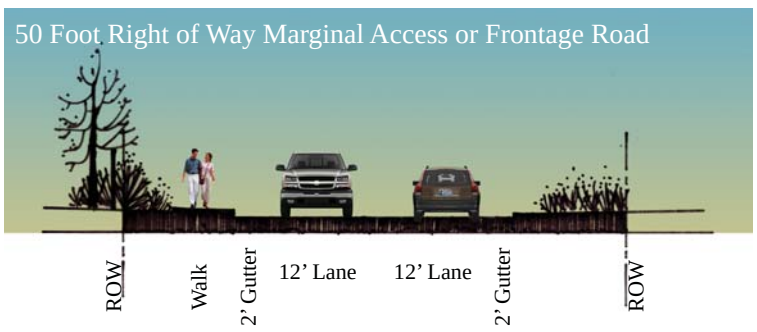STREET CROSS SECTIONS